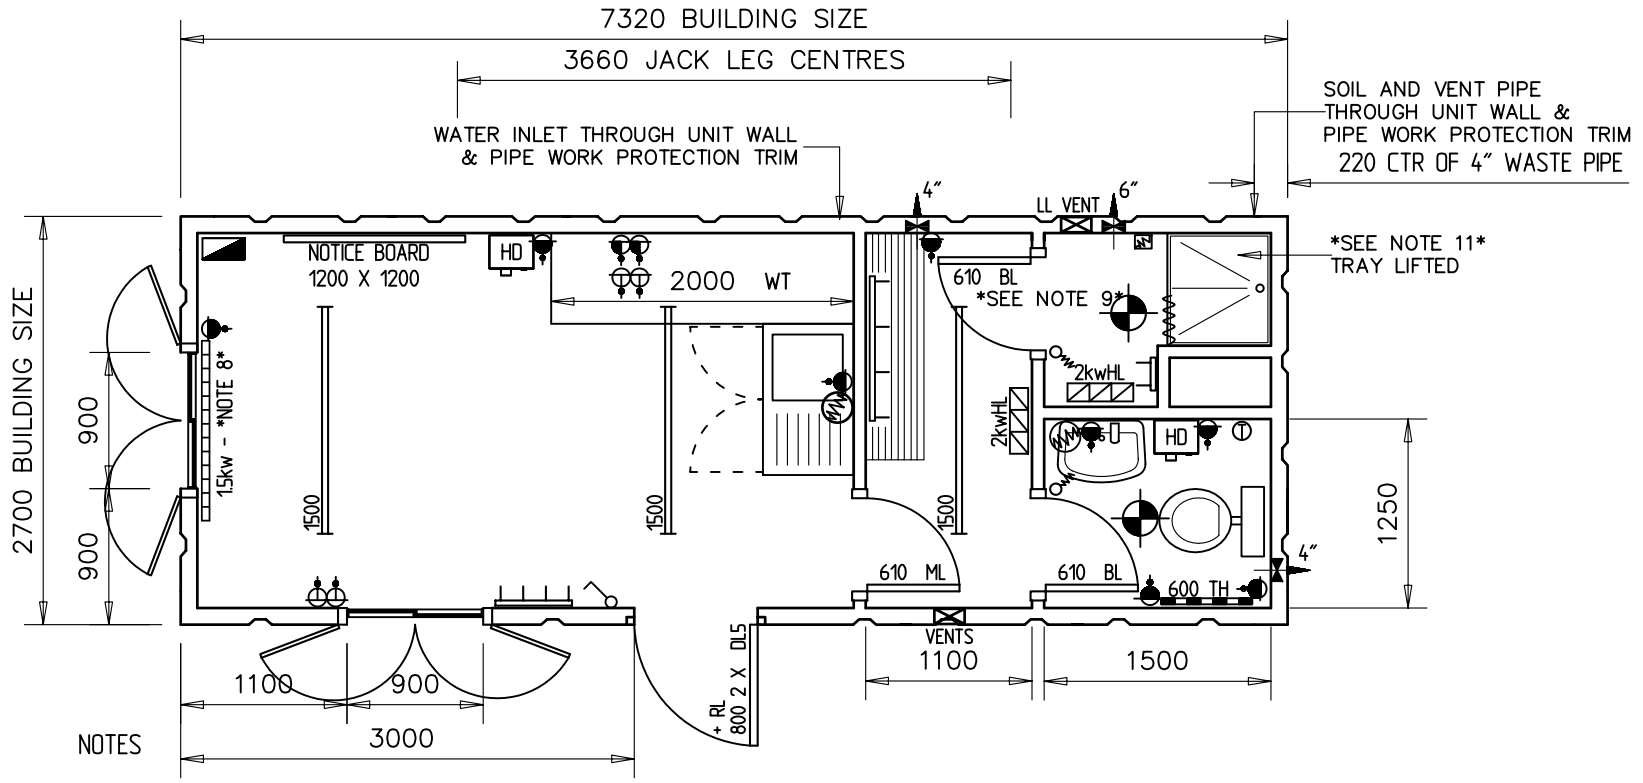

NOTES

1. COLOUR SPECIFICATION: BLUE (RAL 5013)
2. 2No. 4" EXTRACTION FANS, CONTROLLED BY ASSOCIATED LIGHT SWITCHES.
3. 1No. 6" EXTRACTION FAN IN SHOWER ROOM, CONTROLLED BY SHOWER ROOM LIGHT SWITCH
4. 1No. VAPOUR PROOF BULKHEAD LIGHT IN SHOWER ROOM
5. 2No. SIGN PLATES TO BE PLACED INSIDE UNIT.
6. LIGHTS IN CANTEEN AND DRYING AREA, TO BE CONTROLLED BY CANTEEN LIGHT SWITCH.
7. 3No. LOUVRE VENTS (2 LOW, 1 HIGH)
8. 1No. 1.5KW OIL FILLED RADIATOR
9. POLYSAFE NON-SLIP FLOORING FITTED TO SHOWER ROOM ONLY
10. 2No. HAND DRYERS.
11. SHOWER TRAY LIFTED TO A HEIGHT TO ALLOW WASTE PIPE TO PASS UNDERNEATH, ALLOW FOR AN ADDITIONAL WASTE OUTLET FOR SHOWER WASTE.
PLEASE NOTE IN RESULT TO SHOWER BEEN LIFTED, CUBICLE CEILING WILL BE APPROX. 2M.
12. NO JACK LEGS REQUIRED
PLEASE NOTE JACK LEGS CAN NEVER BE FITTED TO THIS UNIT DUE TO WINDOW POSITION

	DRAWING STATUS
1	PRELIMINARY FOR INFORMATION ONLY
2	ISSUED FOR APPROVAL
3	CLIENT APPROVED
4	ISSUED FOR CONSTRUCTION
5	AS BUILT
6	

portablespace

DB	DISTRIBUTION BOARD
CH	CONVECTOR HEATER
TH	TUBULAR HEATER
HLFH	HIGH LEVEL FAN HEATER
FL	FLUORESCENT LIGHT
BL	BULKHEAD LIGHT
WH	WATER HEATER
13A TS-L	13A TWIN SOCKET - LOW
13A TS-H	13A TWIN SOCKET - HIGH
WLS	WALL LIGHT SWITCH
PLS	PULL LIGHT SWITCH
T	THERMOSTAT
EF	EXTRACTION FAN
CP	COOKER POINT
SH	SHOWER HEATER
CH	COAT HOOKS
SW	SLIDING WINDOW COMPLETE WITH SHUTTER
HL	HIGH LEVEL
TOV	TOP OPENING VENT
WT	WORKTOP
ML	MORTICE LOCK
BL	BATHROOM LOCK
DL5	5 LEVER DEADLOCK
RL	ROLLER LATCH
BB	BARREL BOLTS

UNLADEN WEIGHT (KG)	3800
MAXIMUM LADEN WEIGHT (KG)	6525
MAXIMUM LIFT WEIGHT (KG)	6525

Product Code
-

Project
24' X 9' STEEL UNIT

Title
CANTEEN/DRYING/WC/SHOWER PLAN LAYOUT

Date	Scale	Drawn By
25/11/05	1 : 50	K.S.J.

Drawing No. 003000-S-L27-1 | Rev. -